


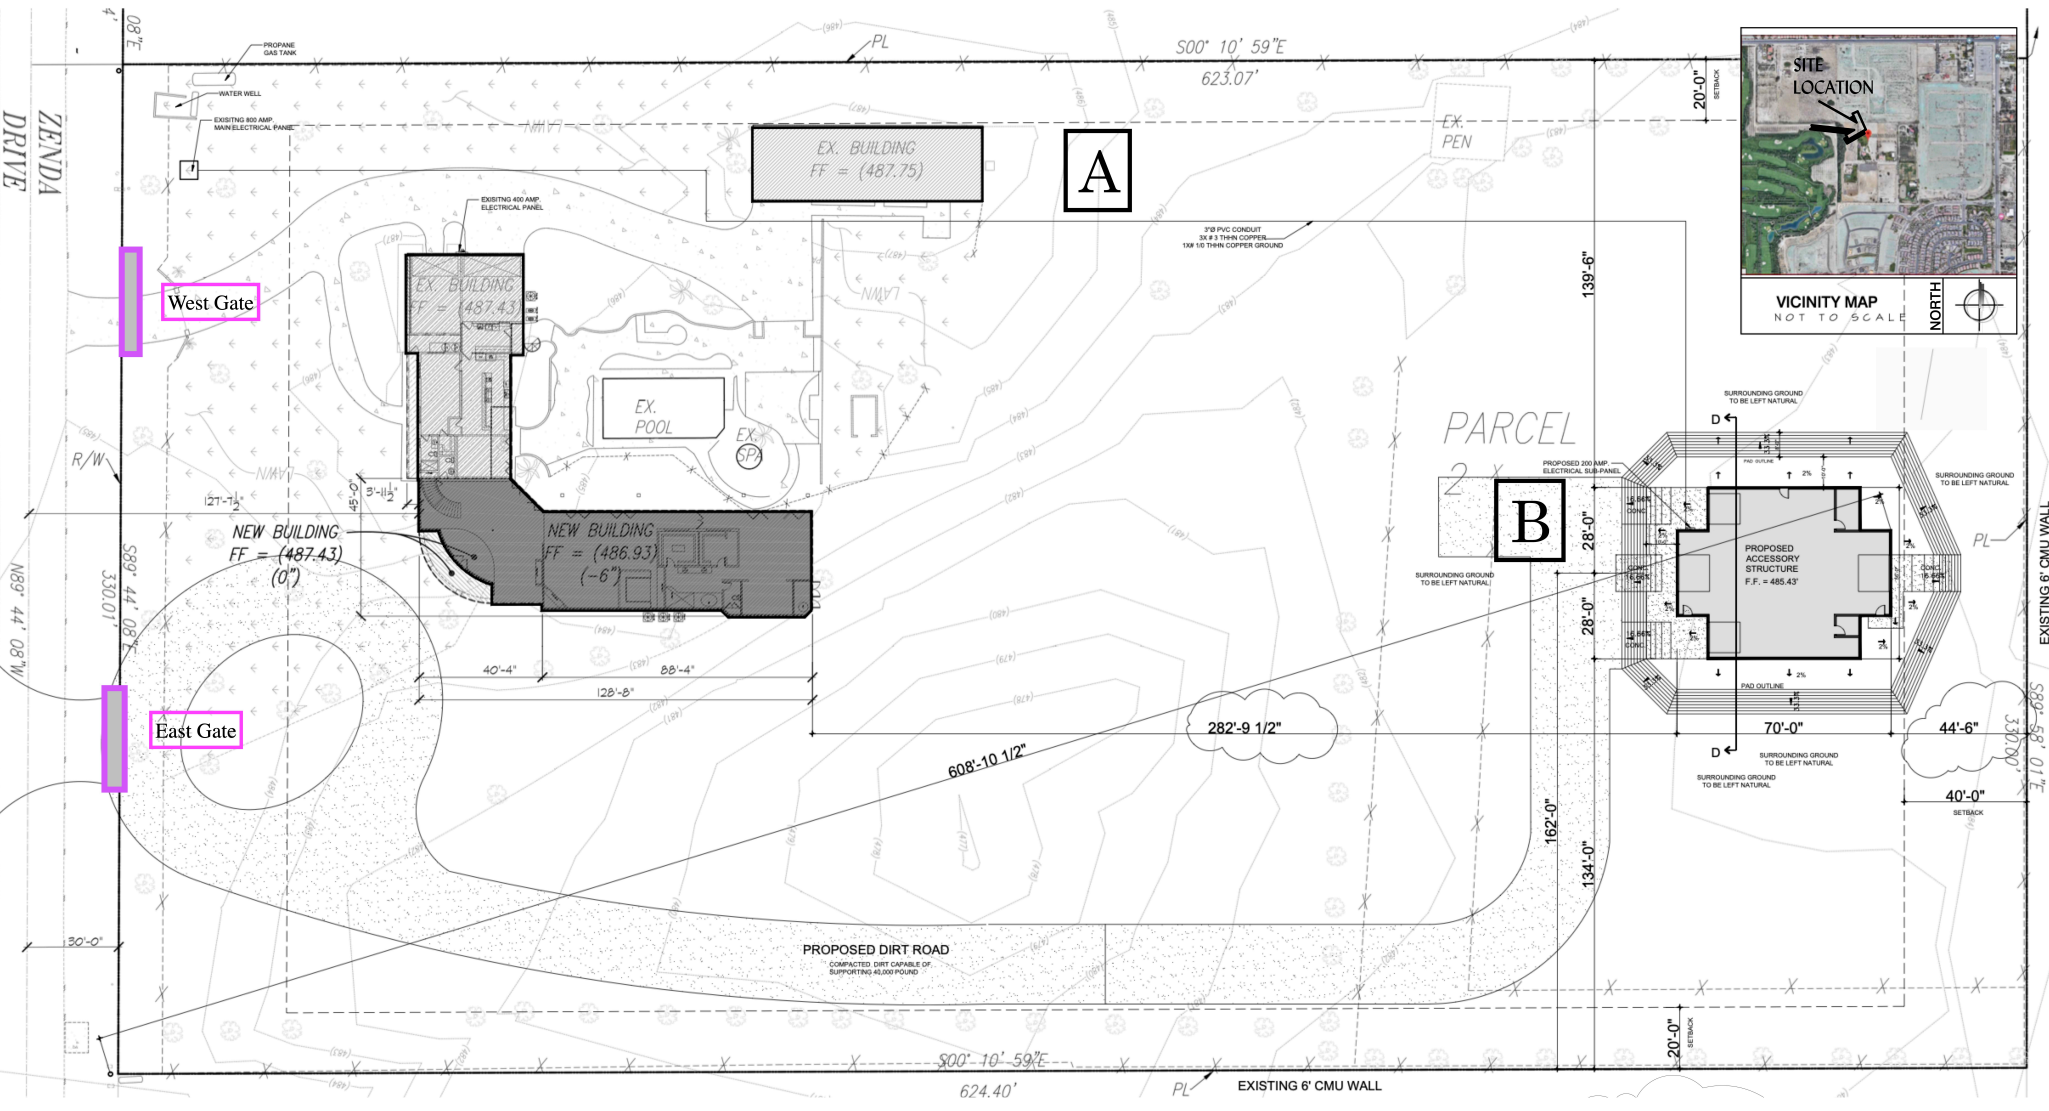

EXISTING 6' CMU WALL